DIAMOND
EXCELLENCY

APARTMENT BOOKING PLAN

Booking Plan

Tower 1

Type - A, B, B-1

DIAMOND EXCELLENCY

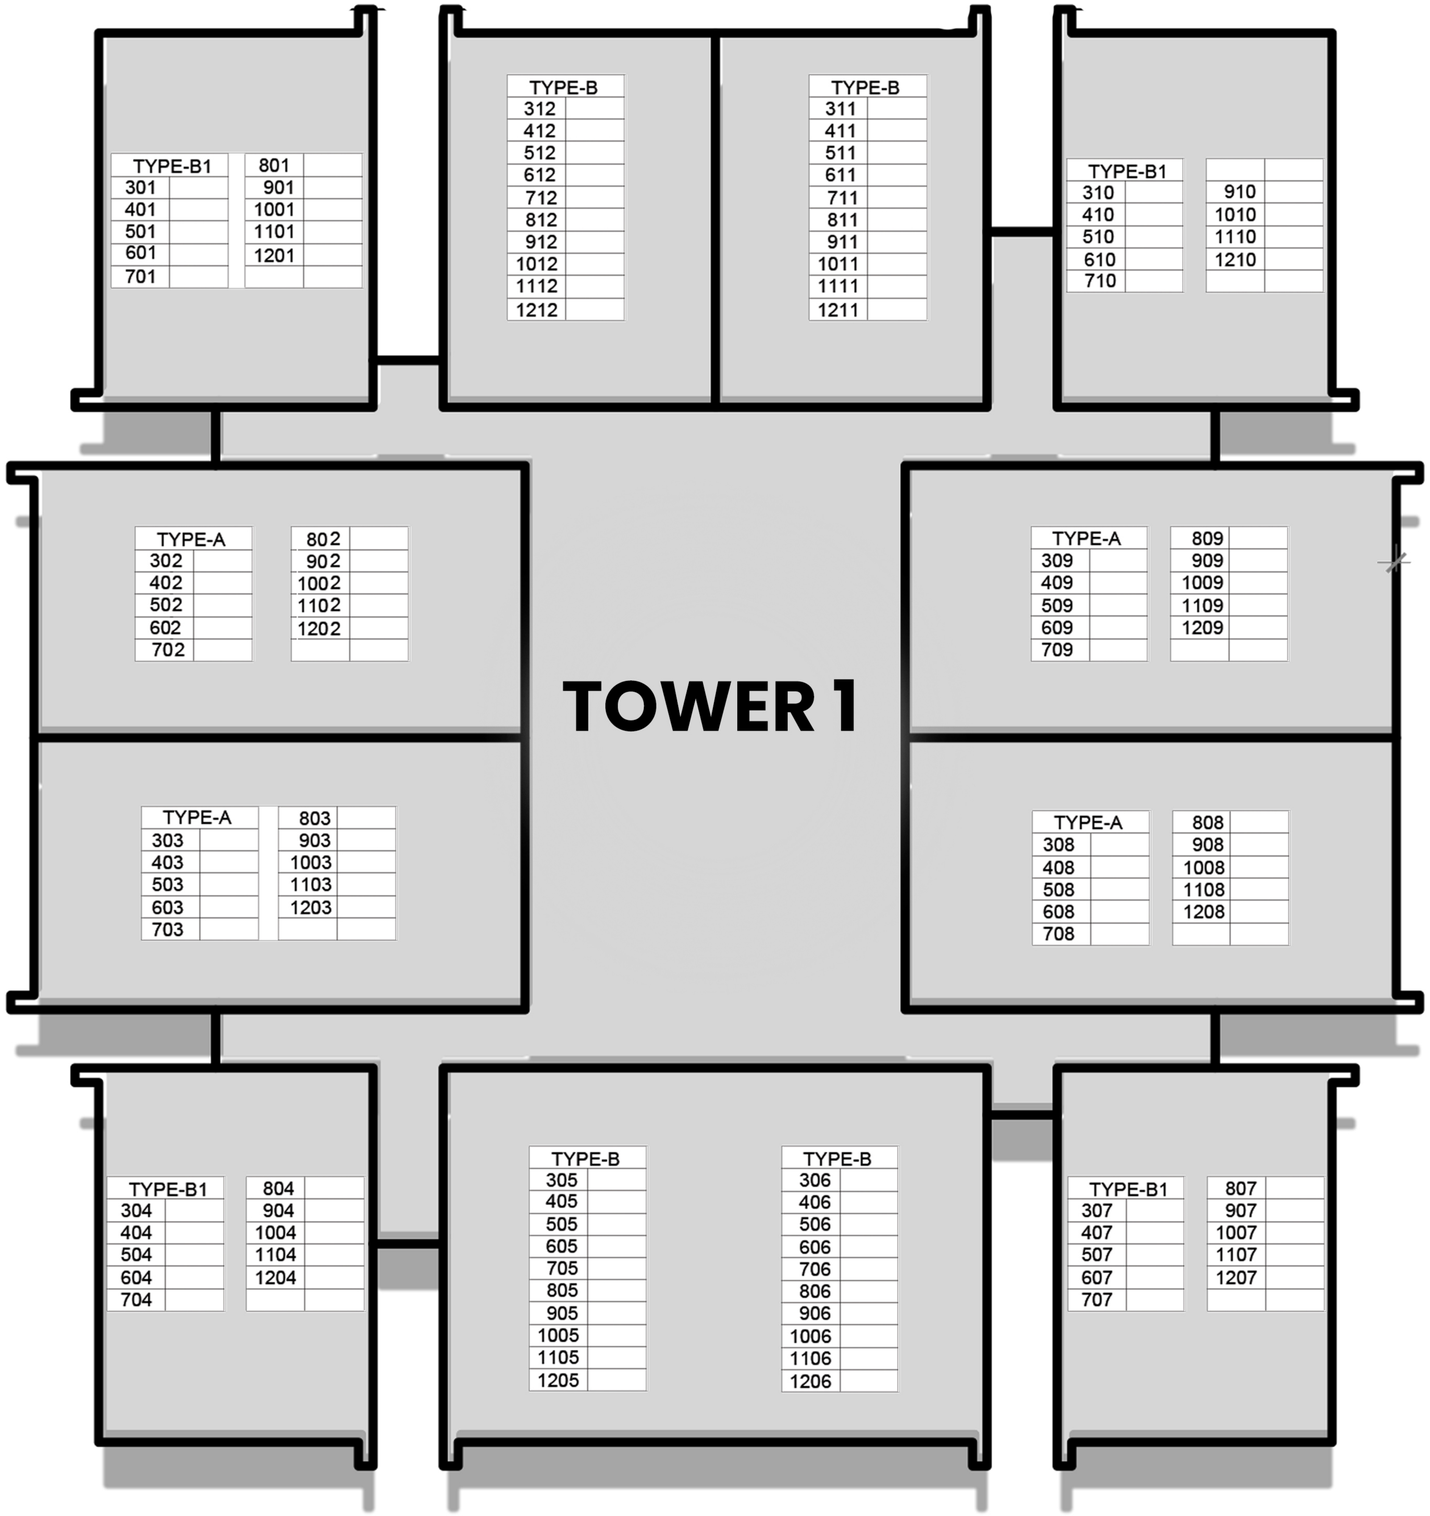

Booking Plan

Tower 2

Type - XL

DIAMOND EXCELLENCY

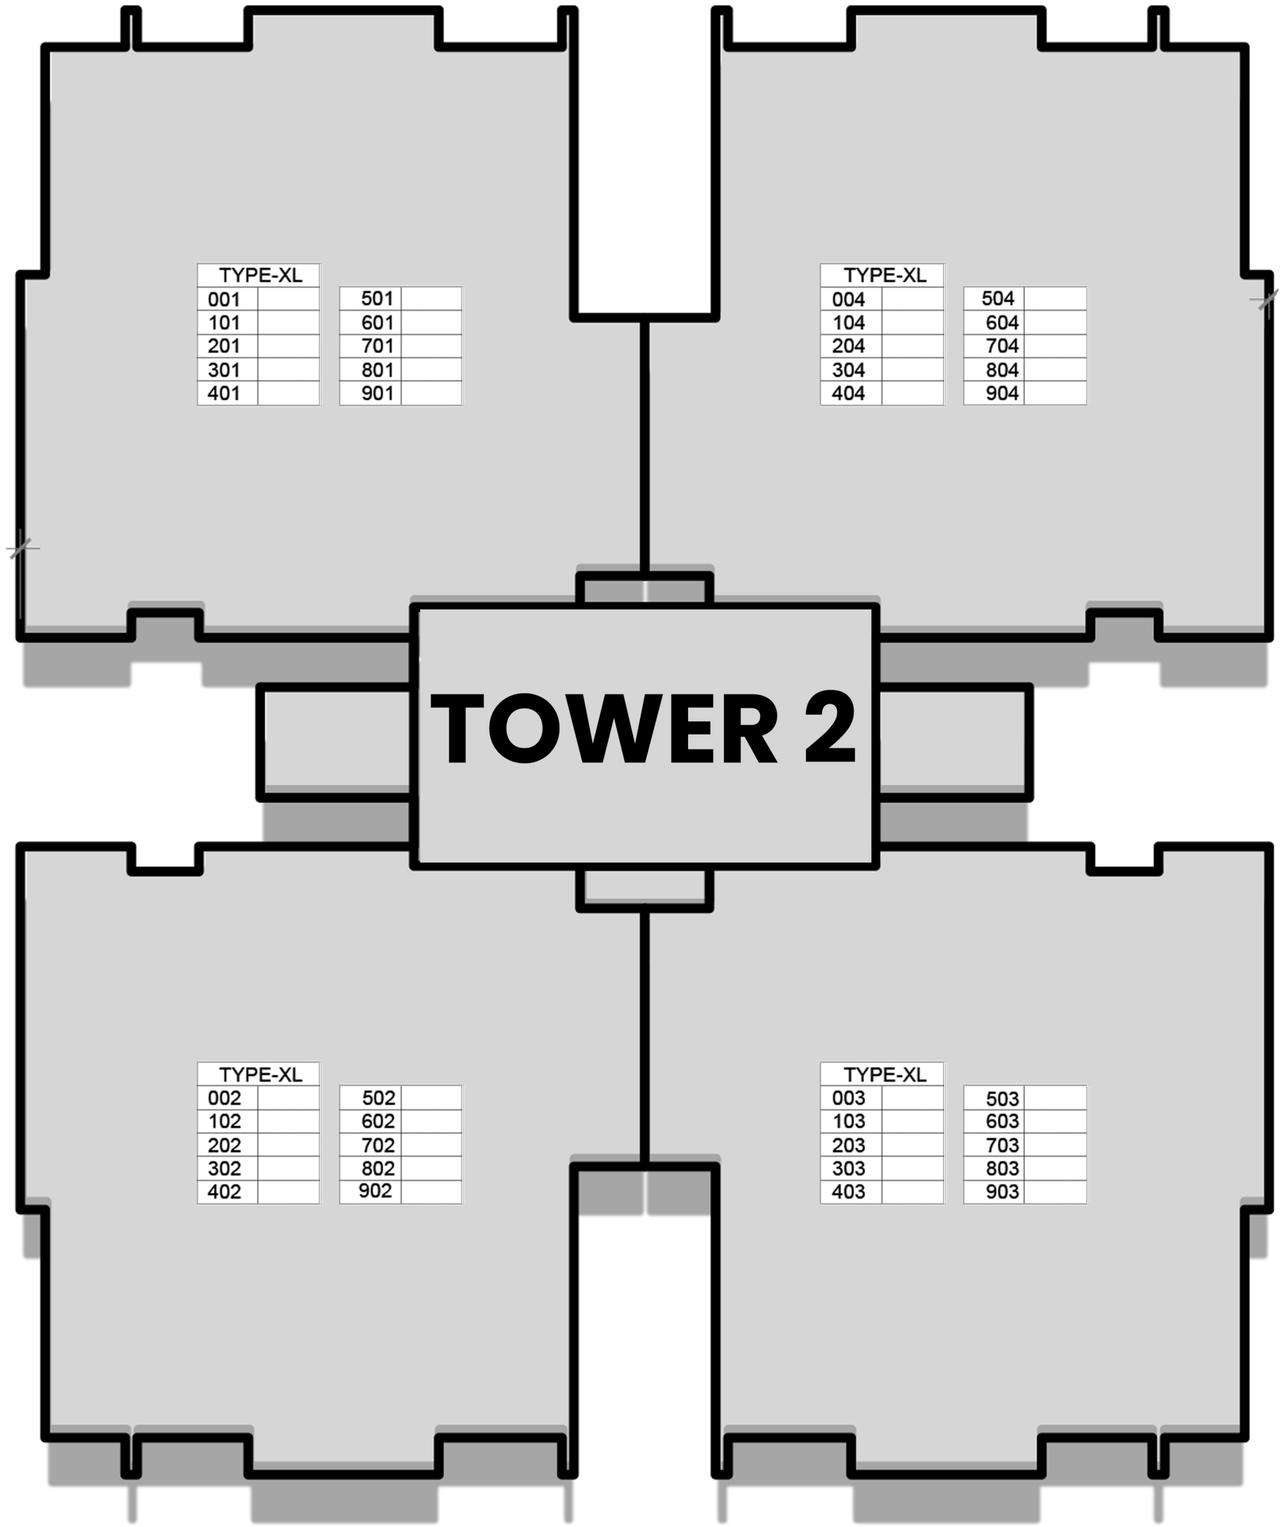

Booking Plan

Tower 3

Type - B-1, C

DIAMOND EXCELLENCY

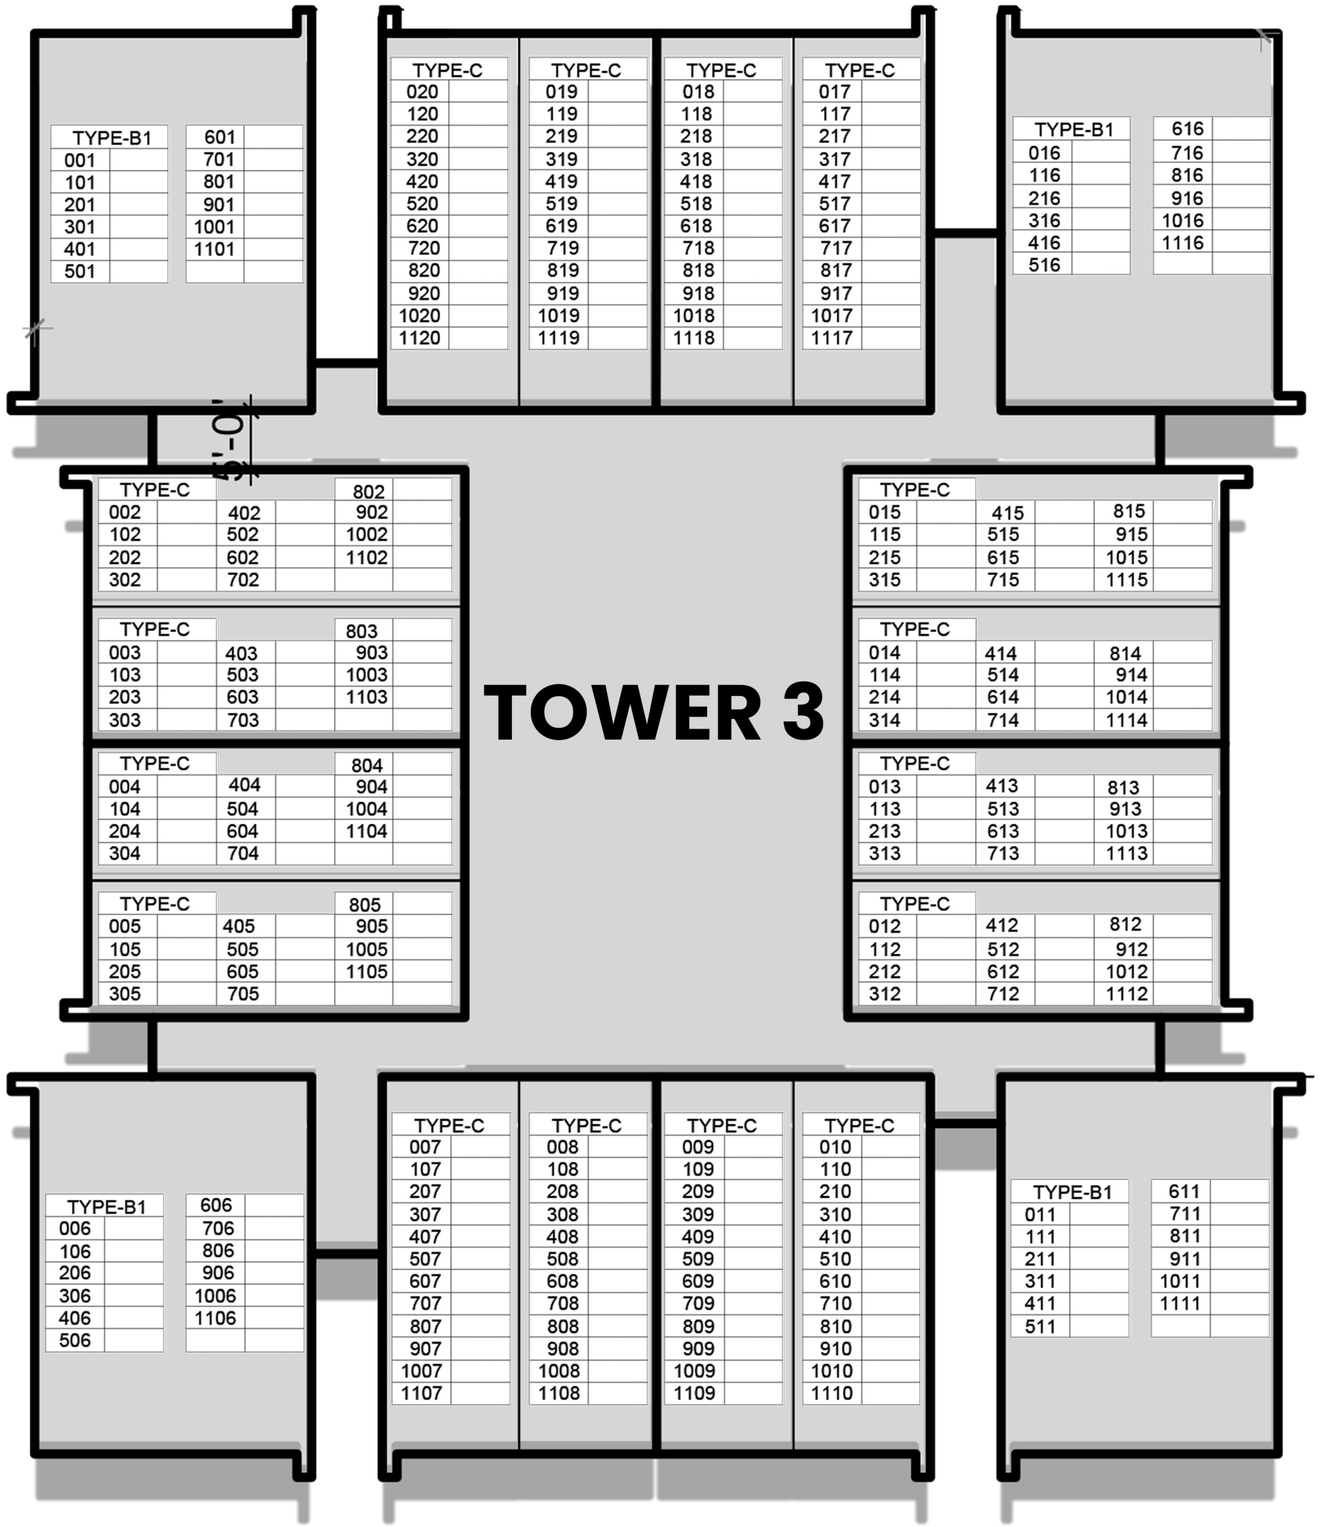

Booking Plan

Tower 4

Type - A, B1, C1

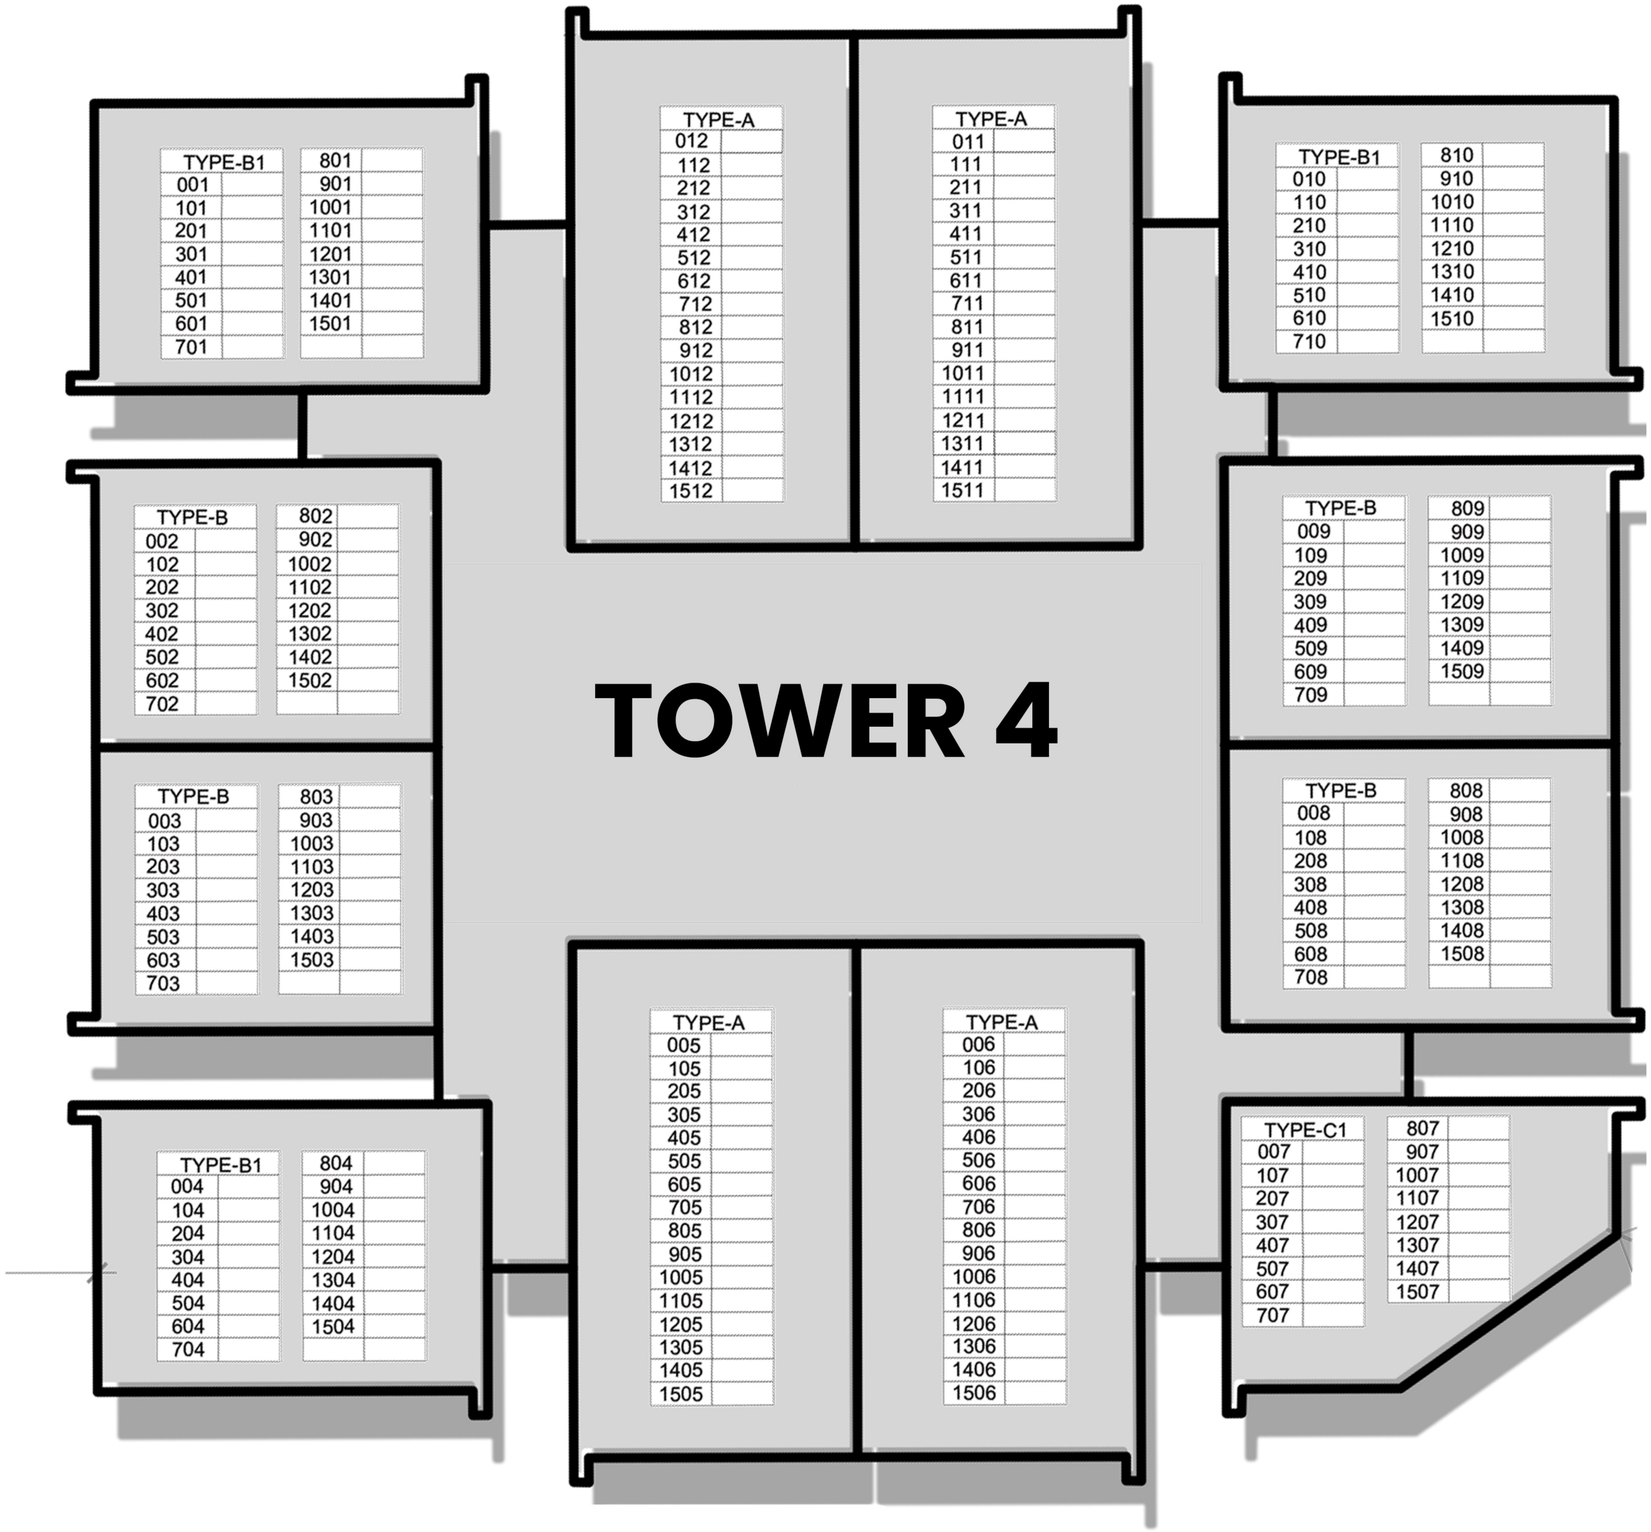

Booking Plan

Tower 5 & 6

Type - A, B-1, B

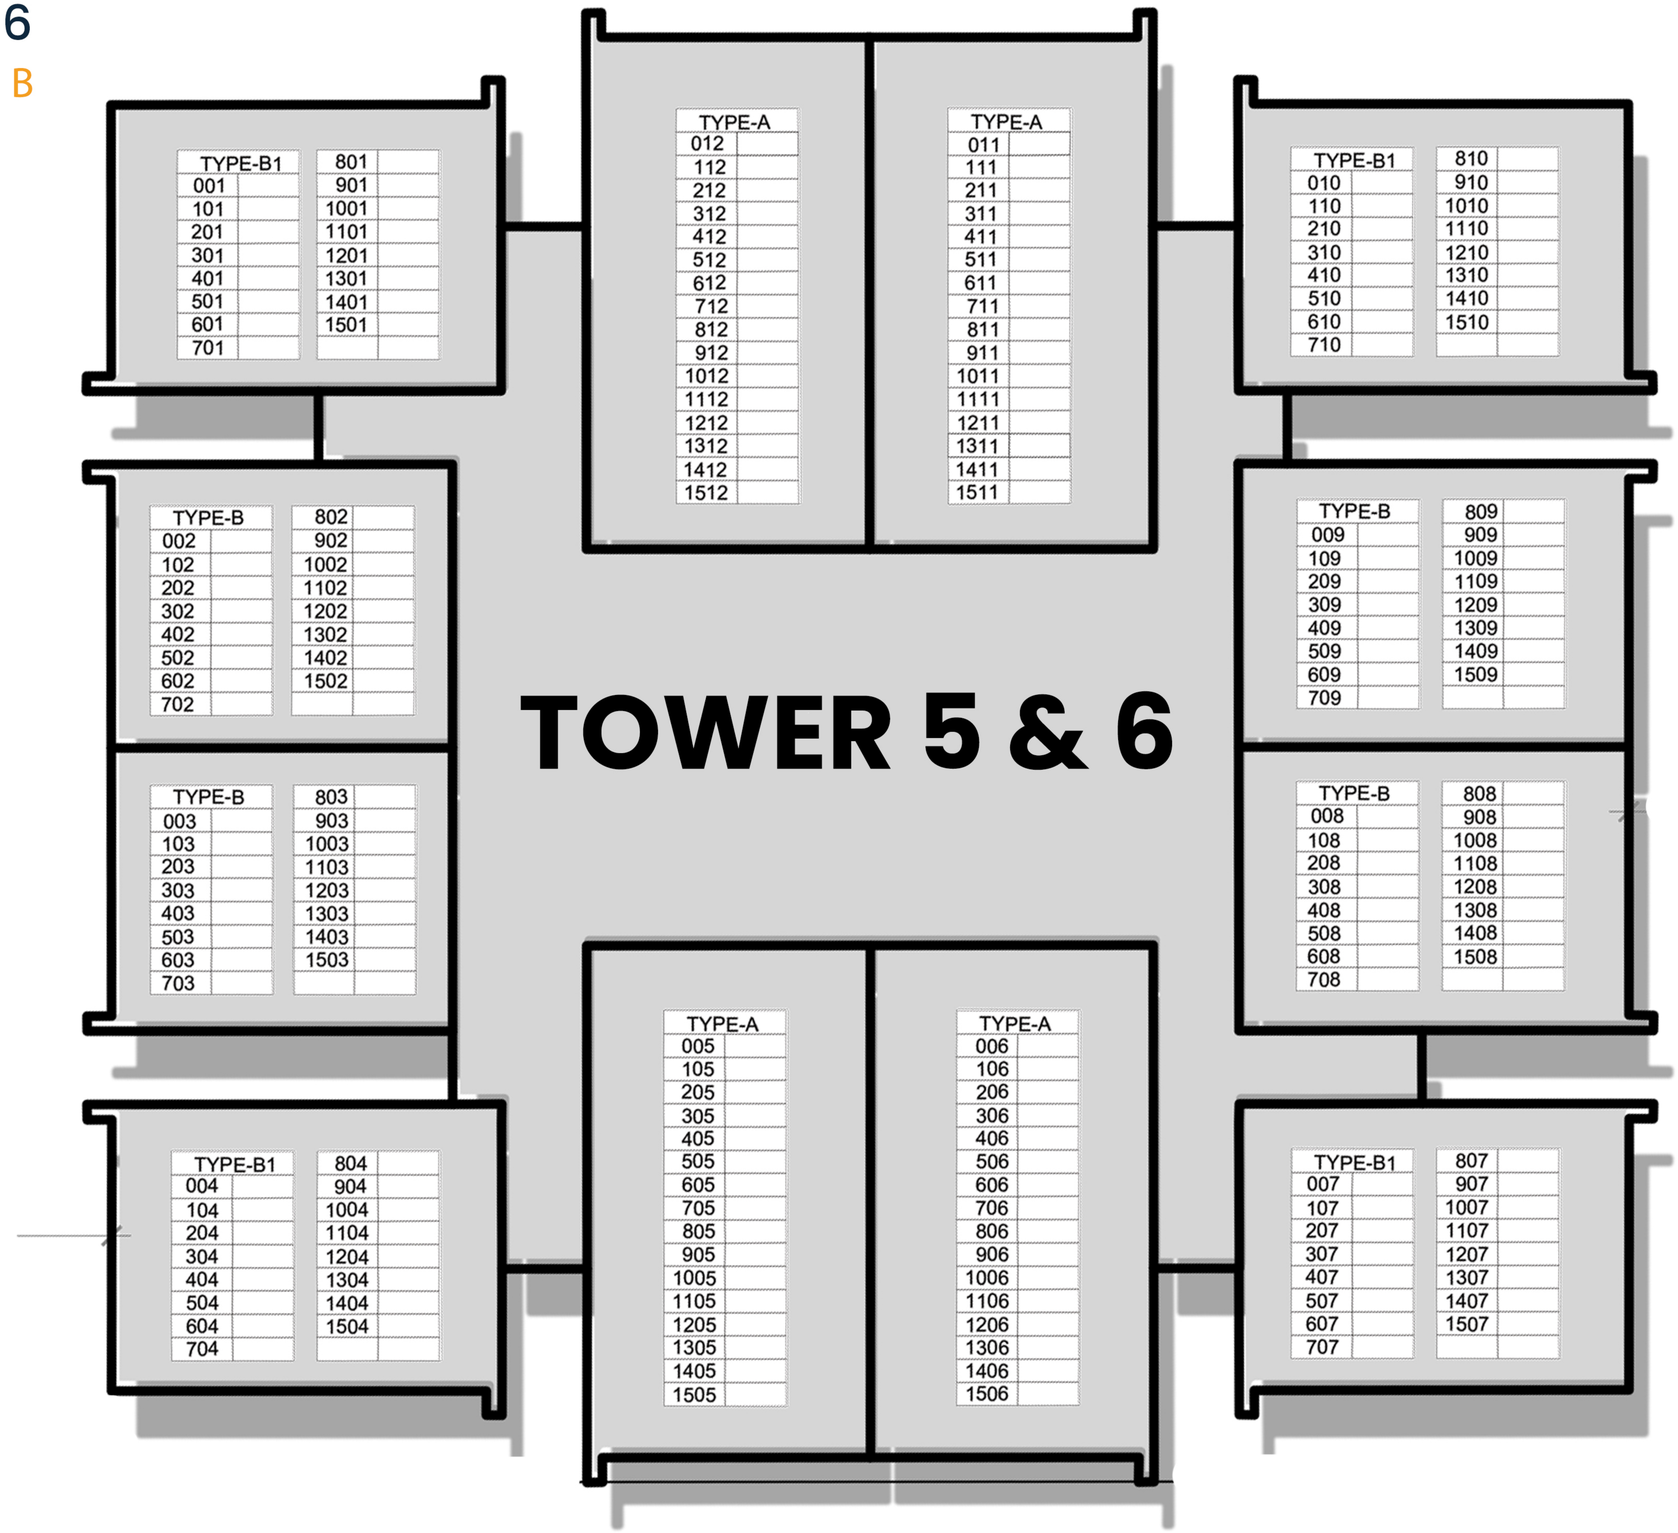

DIAMOND EXCELLENCY

Booking Plan

Tower 7

Type - B-1, C

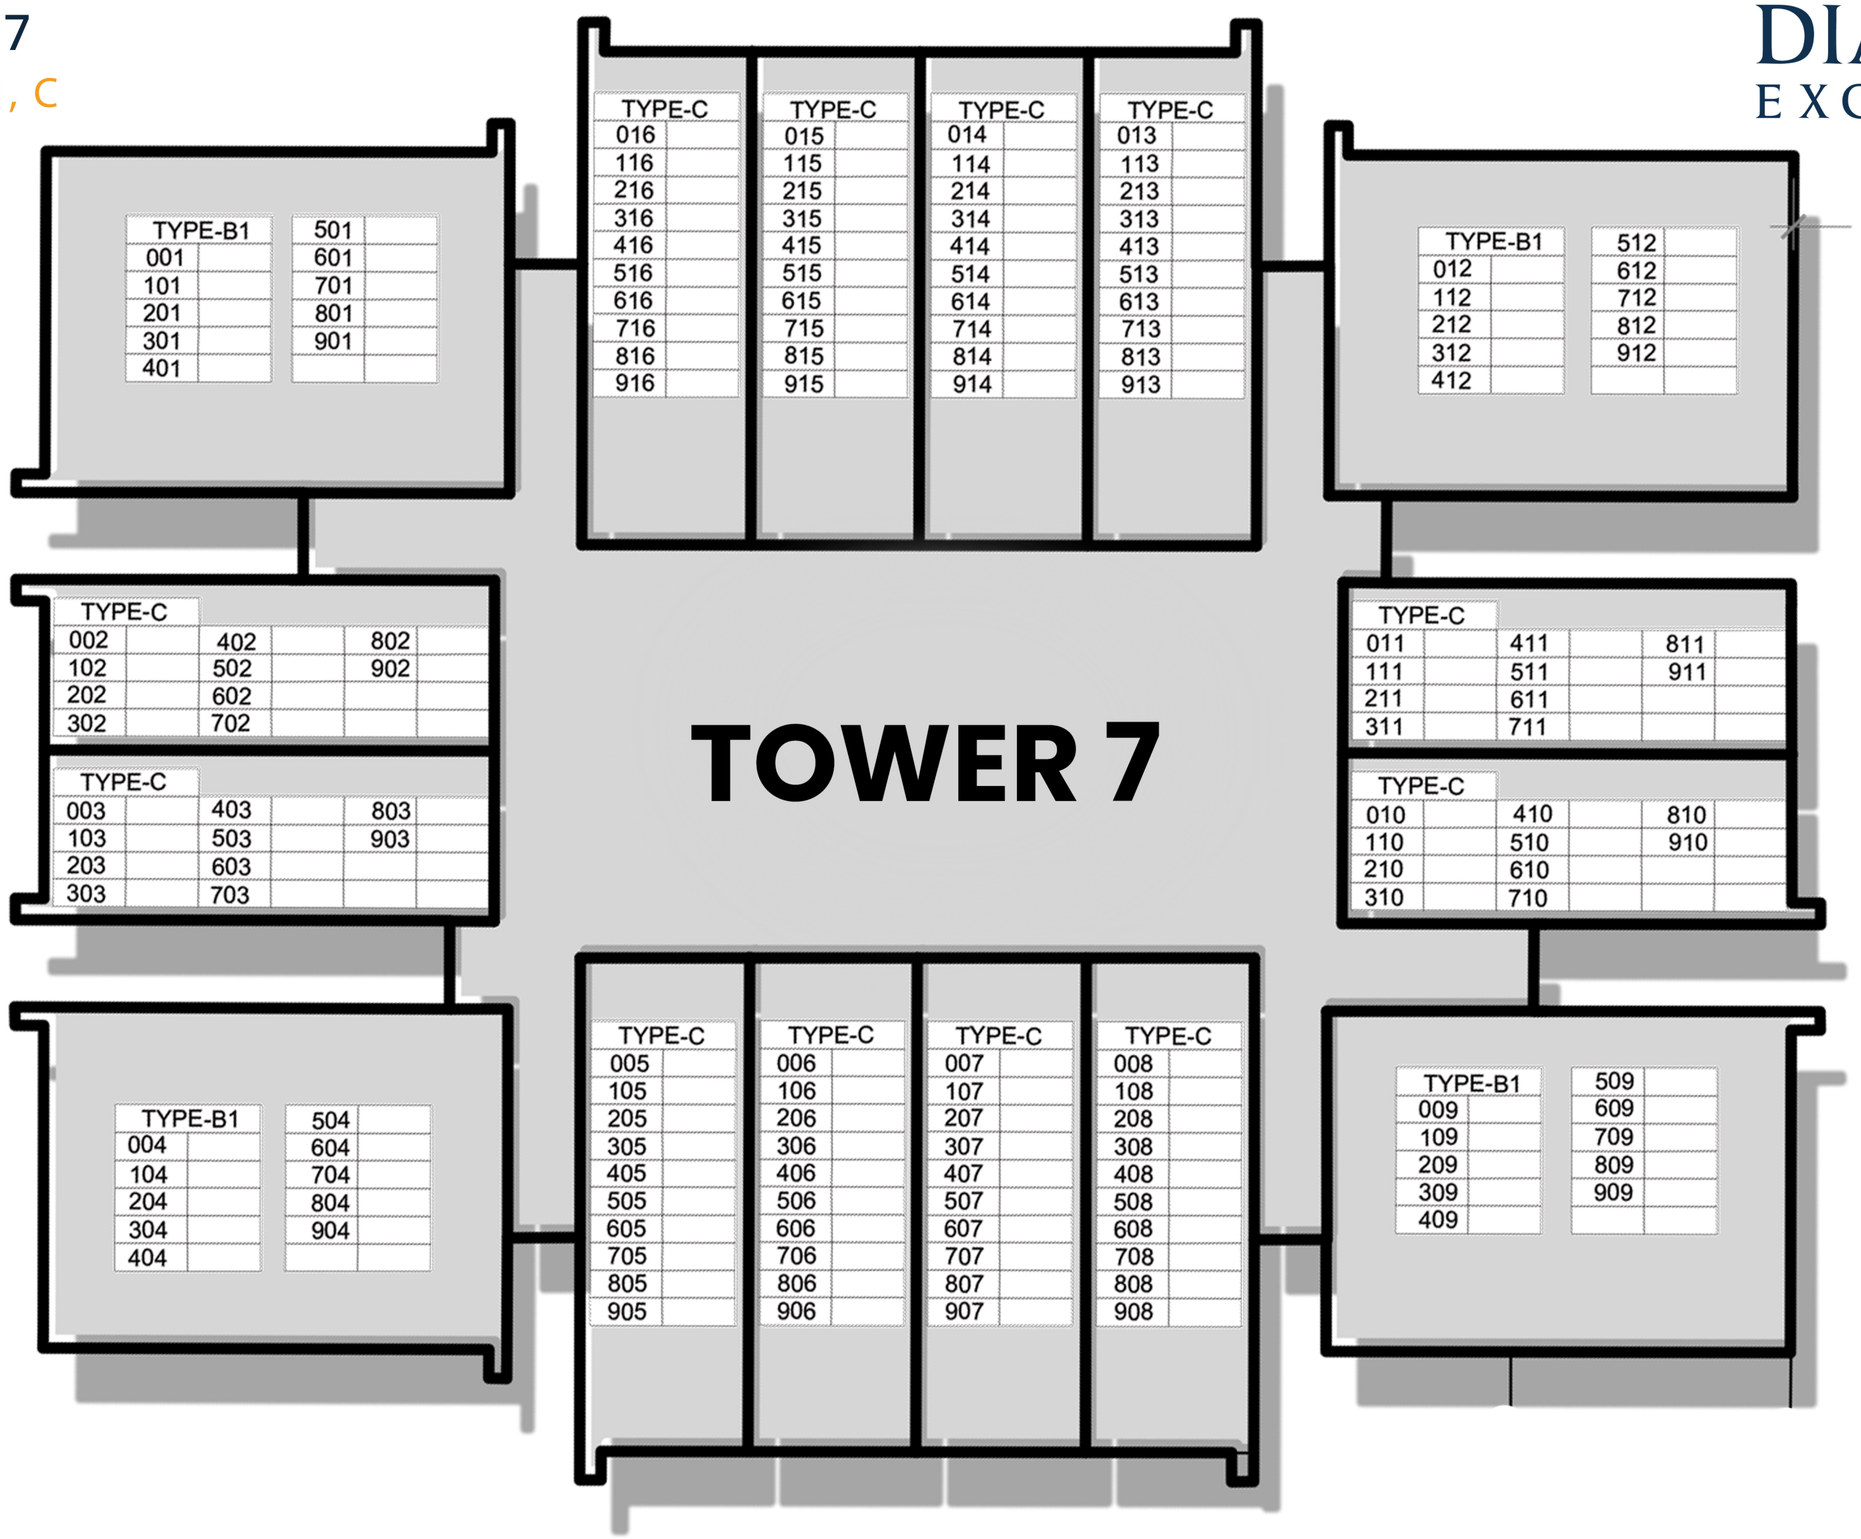

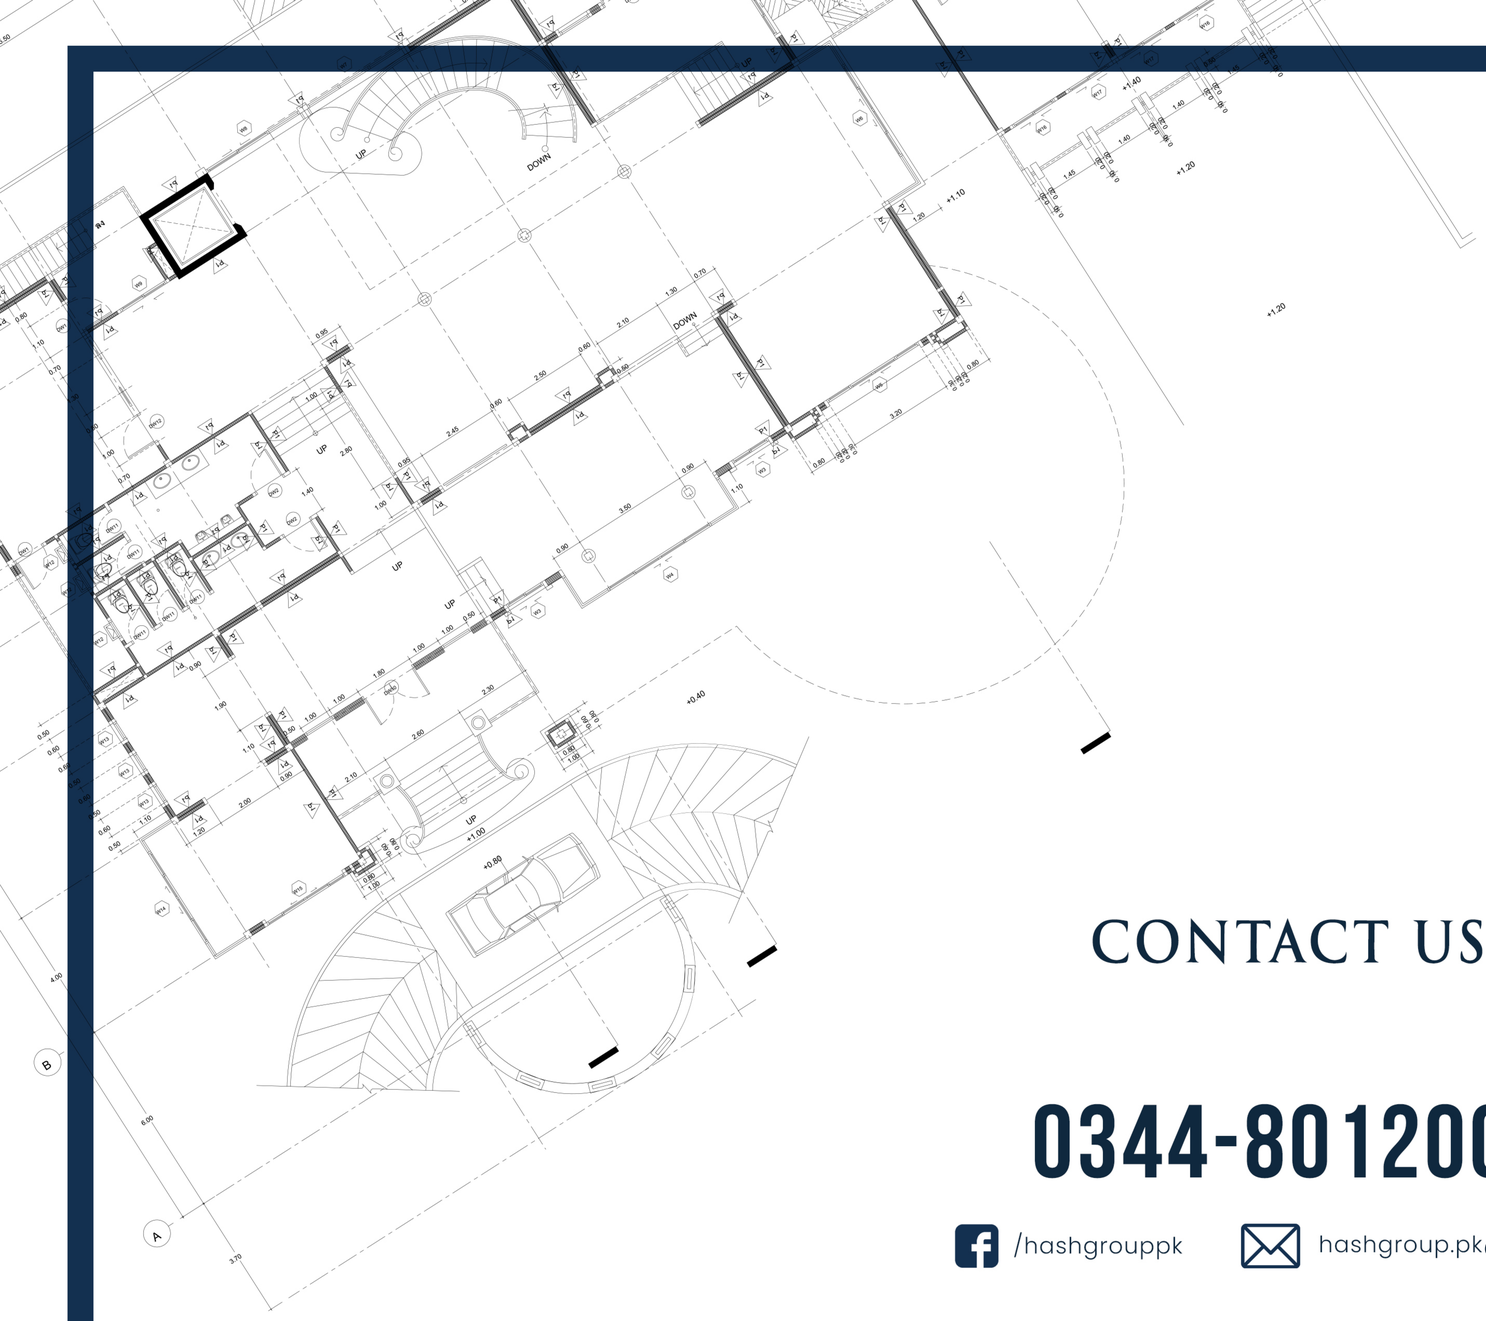

CONTACT US

0344-8012000

/hashgrouppk

hashgroup.pk@gmail.com

DIAMOND EXCELLENCY

A Project of:
DIAMOND
EXCELLENCY

HASHGROUP
THE PROJECT MANAGERS